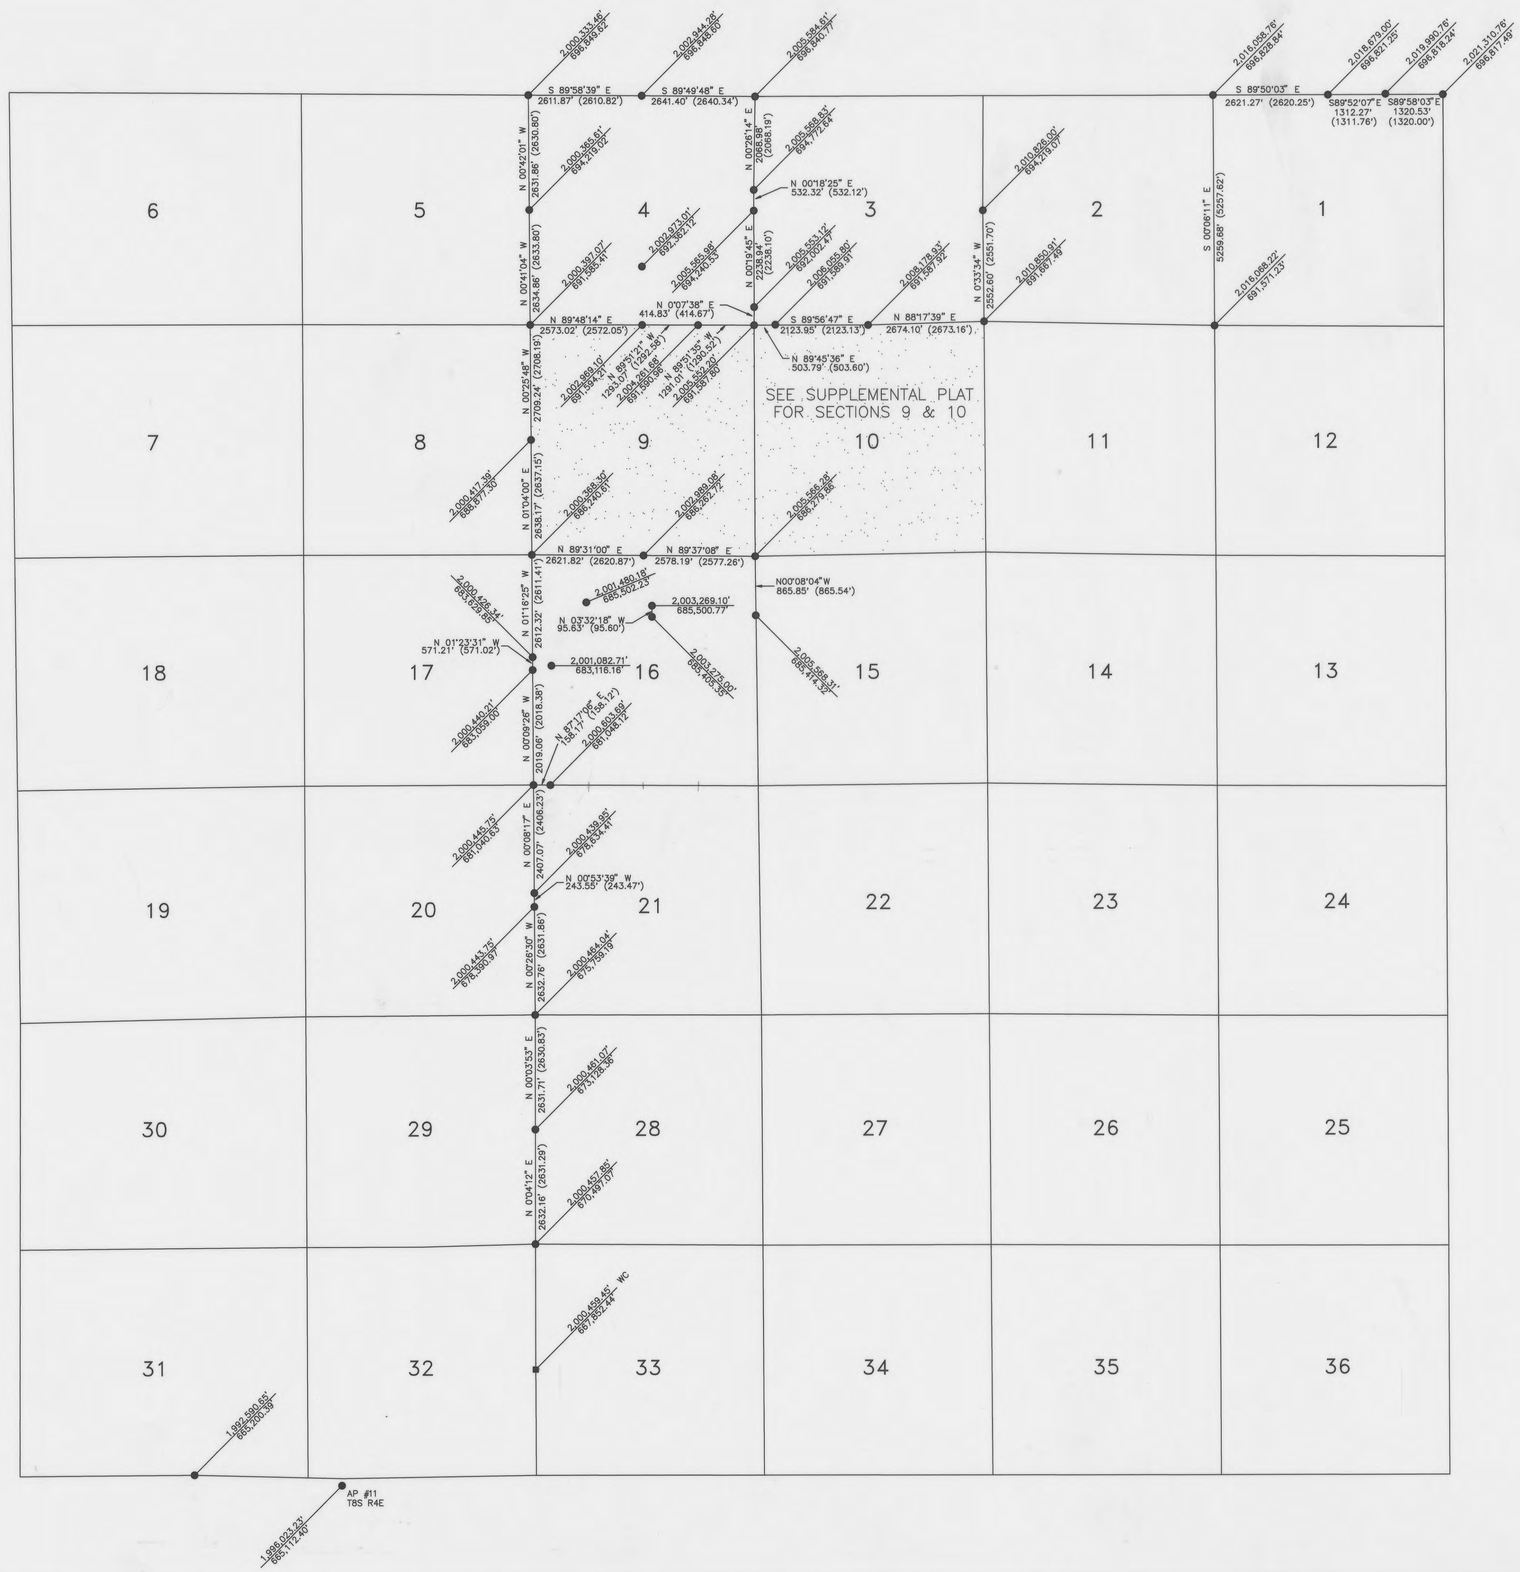

STATE COORDINATE & DEPENDENT RESURVEY

of

portions of

Township 7 SOUTH, Range 4 EAST

Salt Lake Base and Meridian

ALL BEARINGS AND COORDINATES SHOWN ARE BASED ON THE UTAH COORDINATE SYSTEM, 1927 CENTRAL ZONE.

THE COORDINATES SHOWN WERE TRANSFERRED FROM NATIONAL GEODETIC SURVEY CONTROL STATIONS.

LEGEND

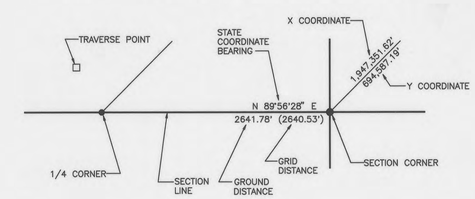

SECTION TIES, ORIGINAL GENERAL LAND OFFICE OR BUREAU OF LAND MANAGEMENT SURVEY NOTES, TRAVERSES, CALCULATIONS, TIES TO TRAVERSE POINTS, etc. USED IN OBTAINING THIS INFORMATION ARE AVAILABLE IN THE UTAH COUNTY SURVEYOR'S OFFICE.

ALL SECTION CORNERS WERE ESTABLISHED AND VERIFIED PRIOR TO RESURVEY WORK ACCORDING TO THE RULES ESTABLISHED BY THE BUREAU OF LAND MANAGEMENT.

OFFICE OF THE UTAH COUNTY SURVEYOR

Provo, Utah

THE INFORMATION SHOWN ON THIS PLAT IS IN STRICT CONFORMITY TO THE FIELD NOTES ON FILE IN THE OFFICE OF THE COUNTY SURVEYOR HAVING BEEN EXECUTED IN ACCORDANCE WITH THE REQUIREMENTS OF THIS OFFICE, AND THIS PLAT IS HEREBY APPROVED AND ACCEPTED THIS 5th DAY OF FEBRUARY, 1997

Clyde R. Naylor

UTAH COUNTY SURVEYOR & ENGINEER

STATE OF UTAH
CONTY OF UTAH

ON THIS 5th DAY OF February, 1997 PERSONALLY APPEARED BEFORE ME, A NOTARY PUBLIC IN AND FOR THE STATE OF UTAH, CLYDE R. NAYLOR, UTAH COUNTY SURVEYOR, THE SIGNER OF THIS TOWNSHIP PLAT, WHO ACKNOWLEDGED TO ME THAT HE PREPARED AND FILED THE SAME.

NOTARY PUBLIC

MY COMMISSION EXPIRES: June 10, 1998

RESIDING AT: Pleasant Grove Ut

NOTARY SEAL

J. RICHARD SUSOV
NOTARY PUBLIC - STATE of UTAH
844 SOUTH 500 EAST
PLEASANT GROVE, UT 84062
COMM. EXP. 6-10-98

SURVEYOR SEAL

REVISIONS

DATE	DRAWN BY	SECTIONS
10/14/93	J.D.S.	SECTION 21
11-16-94	MR	SECTION 1
12-18-96	MR	SECTIONS 3, 4, 9, 10, 16, 21, 29, 30, 31 & 32

T7S R4E