Map of
AMERICAN FORK CITY
UTAH COUNTY,
UTAH.

COMPILED FROM SURVEYS BY J. FEWSON SMITH JR.
1893.

SCALE 200 FT. = 1 INCH.

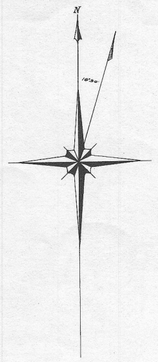

NOTES

N.B. The black circles on the red lines show the location of the City Monuments.

The large figures on the red lines are the distances in feet between the City Monuments.

The small figures on the red lines are distances in feet from the city monuments to the block corners.

The small figures inside the blocks are the recorded dimensions of the lots in chains.

The distances on the outside of blocks are the measured distances in feet.

The true courses of red lines are N 0°31' E and S. 89°29' E. respectively.

CERTIFICATE

I hereby certify that this map correctly represents the relative position of the corners of Blocks 1 to 62 inclusive, 63 to 78, 81 to 93 and 99 to 105 inclusive in American Fork City, Utah County, Utah.

That the said corners are established by reference monuments of stone marked with + in top and set at or near the intersection of streets bounding said blocks.

That the distances and directions of said monuments and their relative positions with respect to each other, and the corners of said blocks, are correctly given by figures on said map and the notes written thereon.

That the relative positions of said monuments and the South West and North West corners of section 14, T. 5 S. R. 1 E. and the ¼ cor. bet. sec. 13 and 24 in said township are also shown by figures marked on the lines connecting the same.

That the relative positions of said monuments and their ties with the block corners and public land surveys as given on this map, were determined by actual surveys made by me under instructions and with the approval of the Mayor and City Council of the city of American Fork.

J. Fewson Smith Jr.
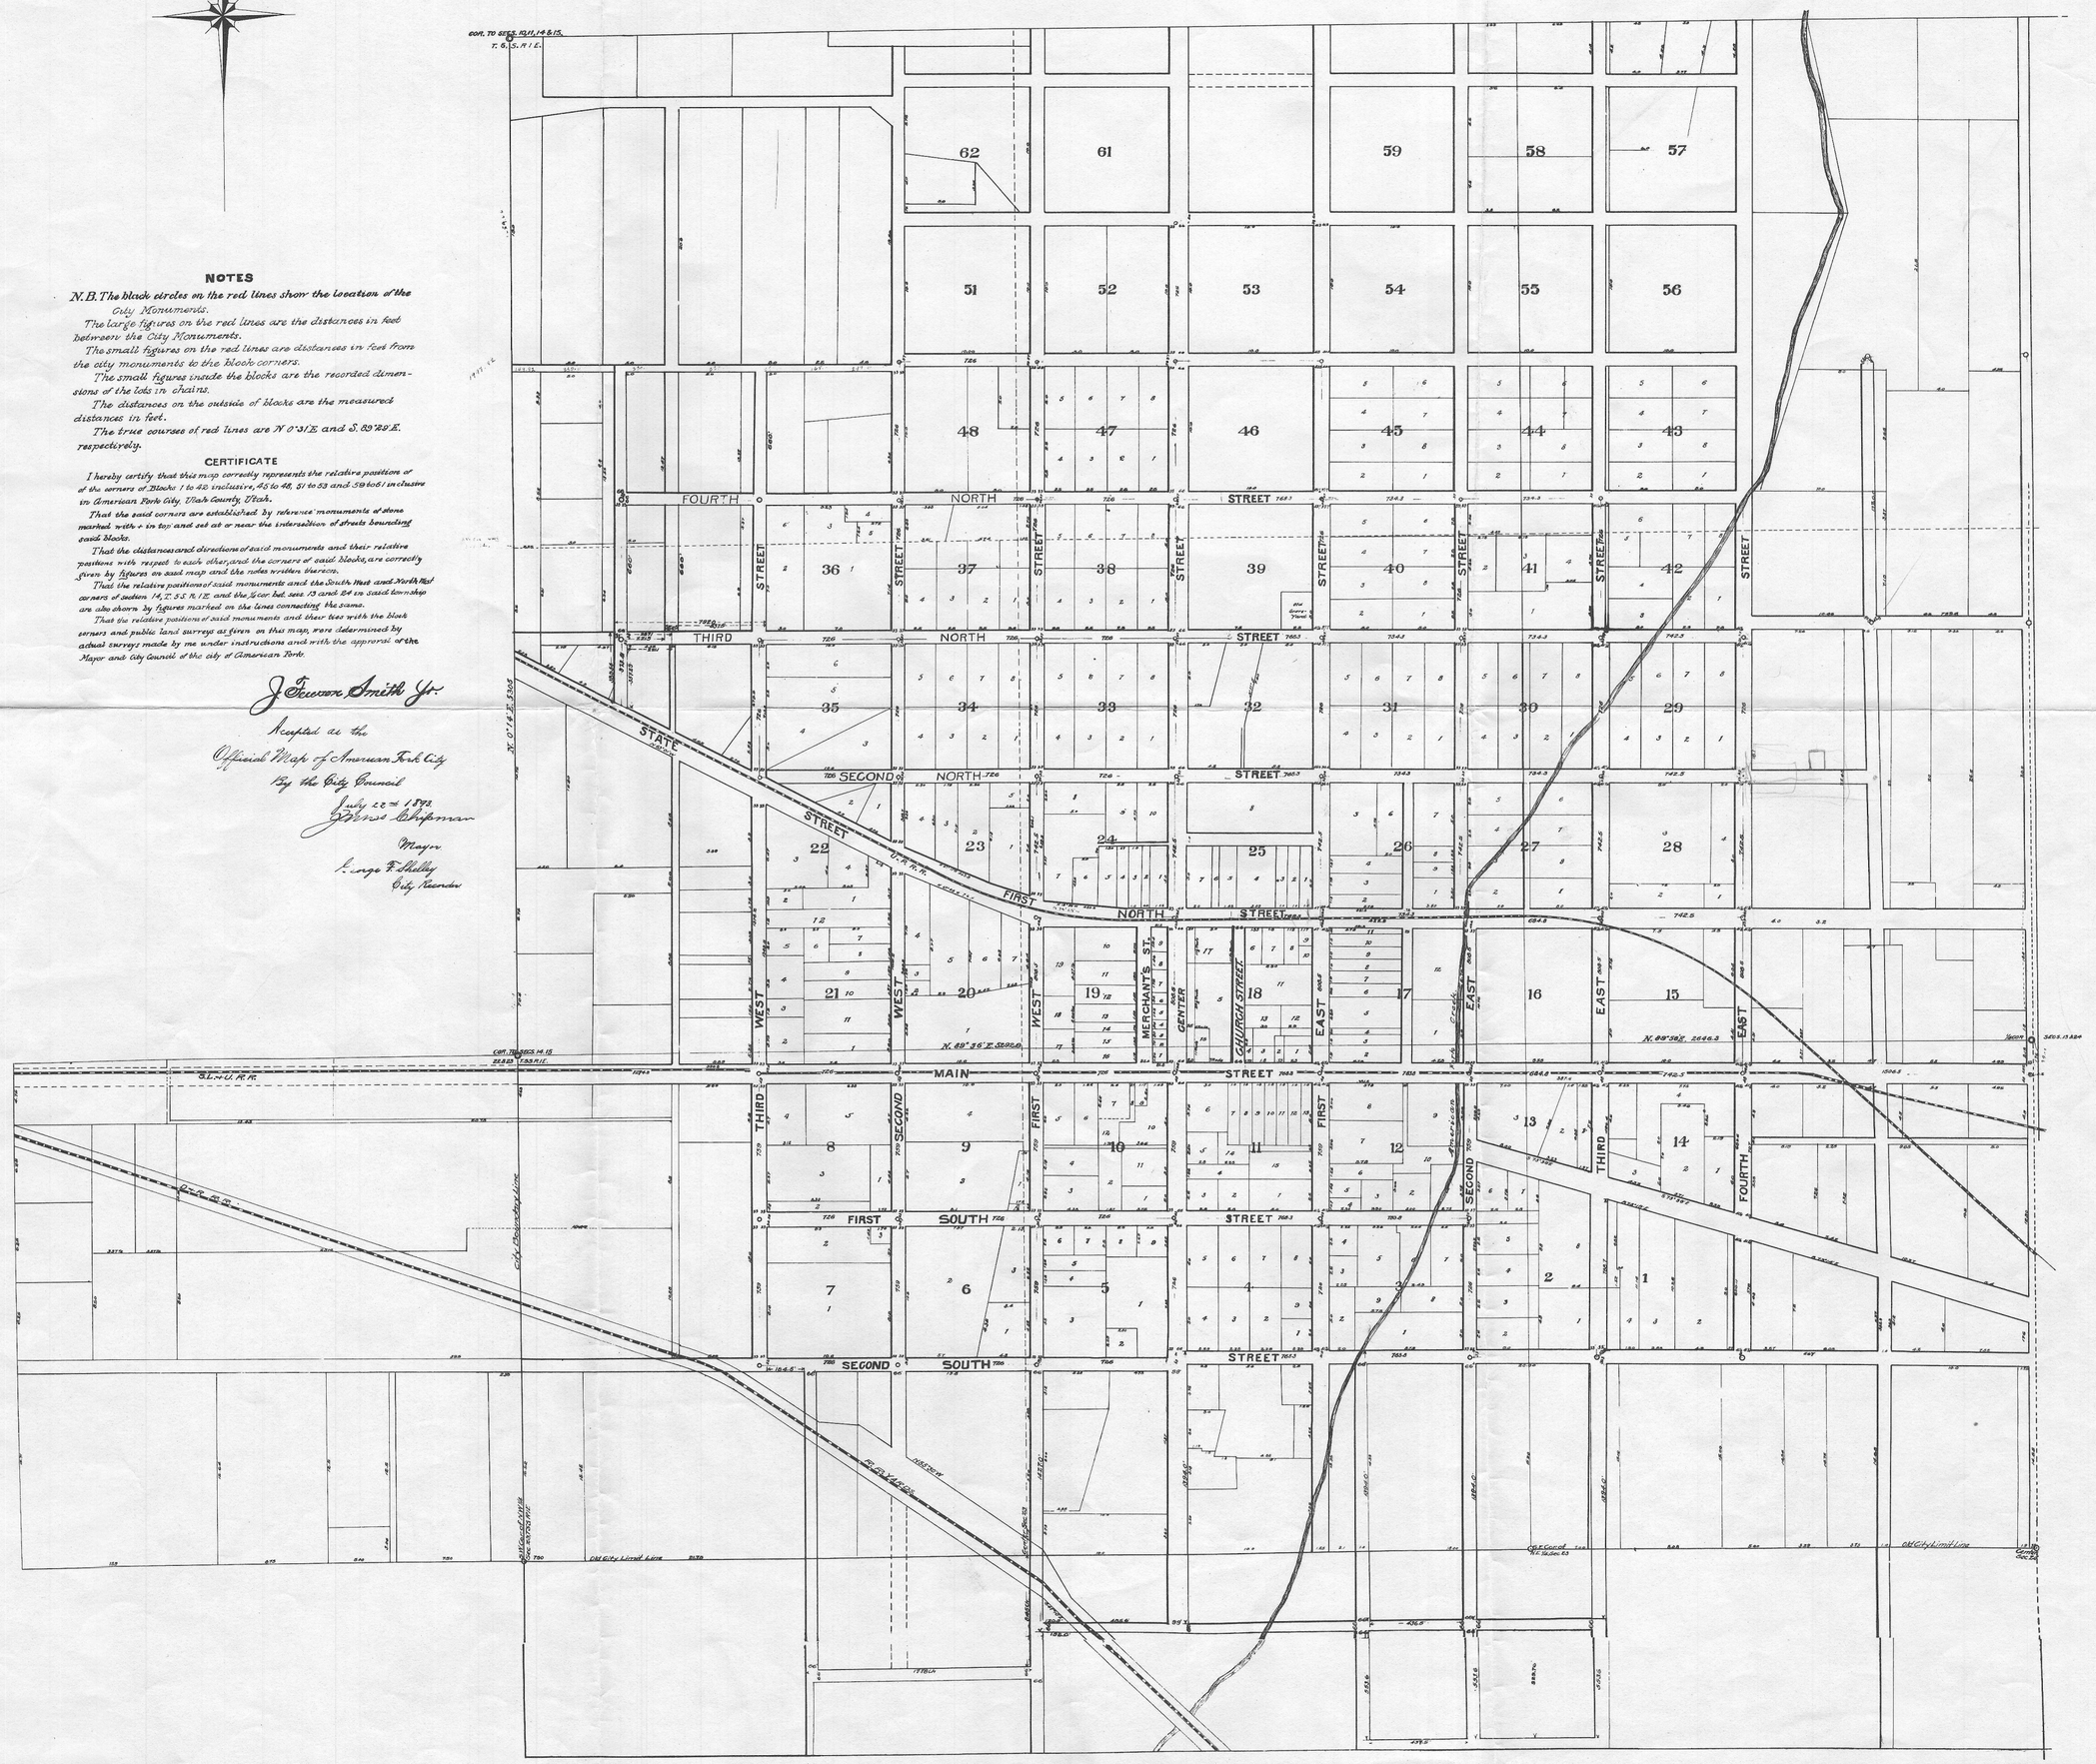
Accepted as the
Official Map of American Fork City
By the City Council
July 22nd 1893
James Chipman
Mayor
George F. Shelly
City Recorder