OF

ELBERTA

TOWNSITE

Situate In Sections 8 & 9 T.10 S.R.1 W. SLB&M

UTAH COUNTY, UTAH

Scale-200 Ft=1 In.

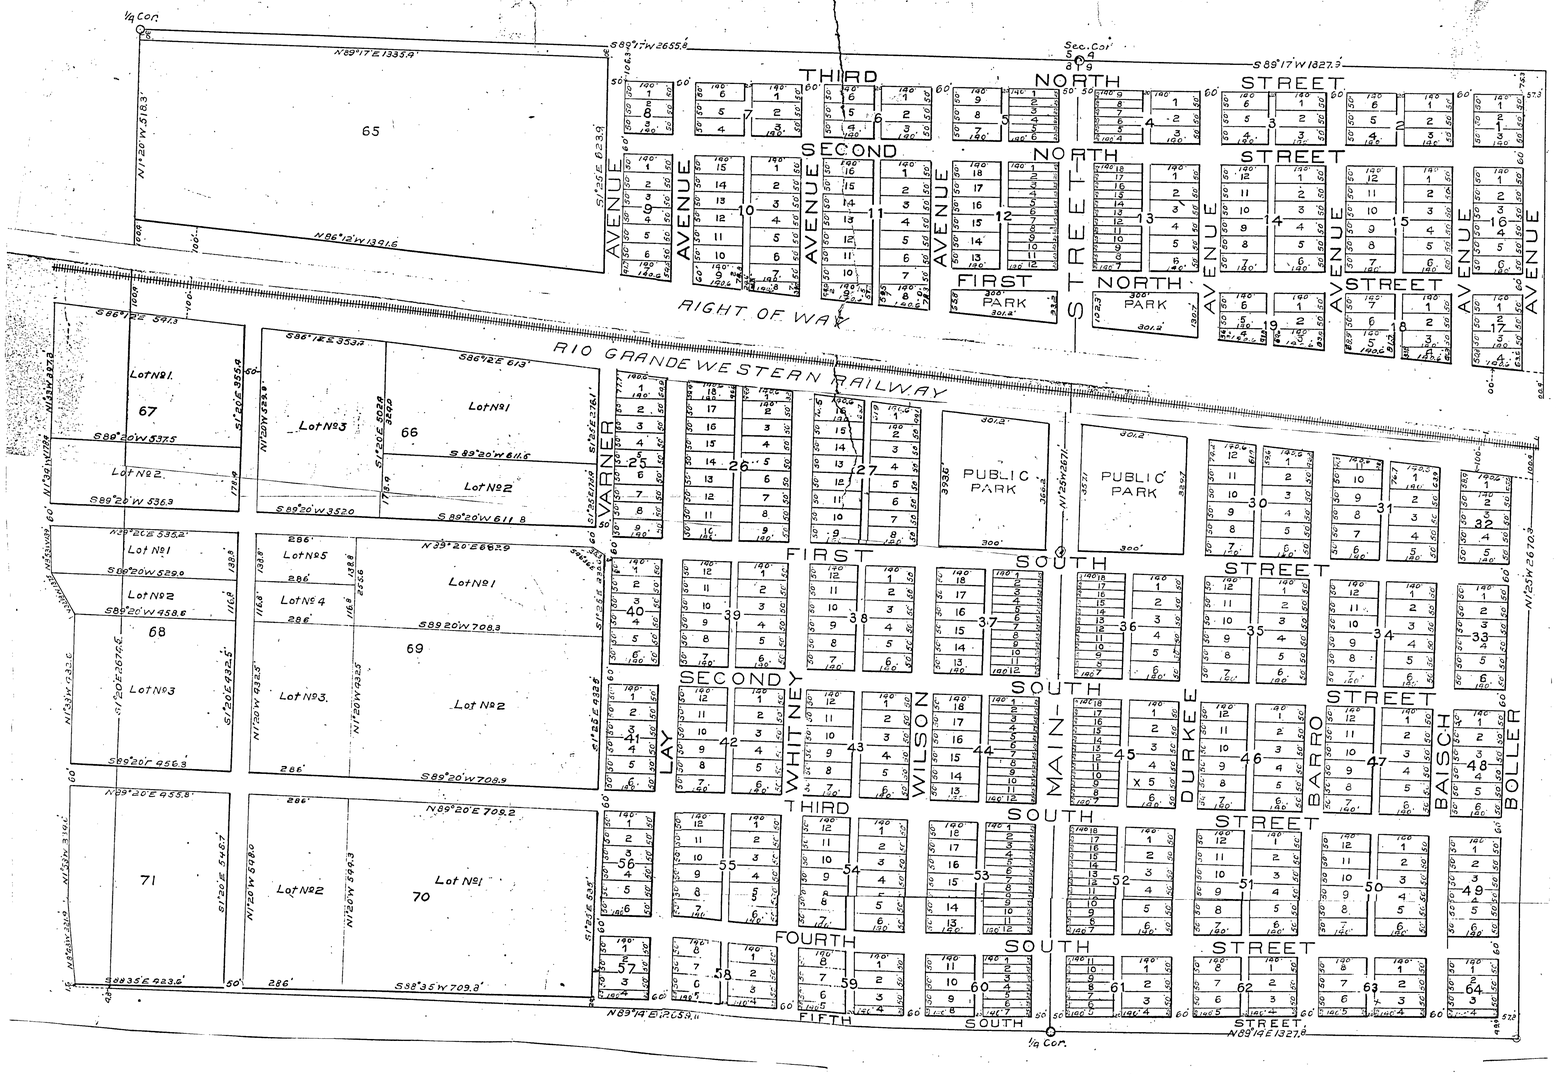

M.B. Whitney hereby certifies that the Utah Lake Land Water and Power Company, a corporation existing under and by virtue of the laws of the State of Utah is the owner of a tract of land described as follows:— Beginning at the center of section 8, T.10 S., R.1 W., S.L.B.&M.; Thence West 99 Ft. Thence N8°43'W 223.5 Ft.; Thence N1°58'W 372.1 Ft.: Thence N1°38'W 457.7 Ft.; Thence N32°18'W 137.5 Ft.; Thence N3°53'W 169.1 Ft.; Thence N1°34'W 208.9 Ft.; Thence N1°33'W 397.3 Ft. more or less to the right-of-way of the Rio Grande Railway; Thence S86°12'E 261 Ft.; Thence South 1923 Ft. more or less to the place of beginning. Also all of the NE 1/4 of section 8 T.10 S. R.1 W. Also all of the W 1/2 of the NW 1/4 of section 9, T.10 S. R.1 W. Excepting therefrom the right-of-way of the R.G.W. Railway. Comprising 240.640 Acres.

That the Utah Lake Land Water and Power Company, a corporation, has caused the same to be surveyed and platted as shown on the accompanying plat and that said corporation hereby dedicates to the public use forever, the streets, alleys and parks as shown thereon.

That such dedication was duly authorized at a meeting of its board of directors held this Eighteenth day of April 1908

signed M.B. Whitney Pres.

Witness J. E. Dolan Treas. Baisch

G.W. Thompson

ELBERTA TOWNSITE — PLAT