Map # 14

Sheet # 10

THE PEOPLES CO-OP. INSTITUTION. 1ST. ADDITION.

DESCRIPTION OF PROPERTY

Commencing 7.77 chs. N. 15° 18' E. of S.E. Cor. of S.W. ¼ of Sec. 8 Tp. 5 S. R. 1 E. Salt Lake Meridian. Thence E. 5 Ch. Th. N. 6.12 Chains. Thence W. 42 Rods, to the R.G.W. Railway. Thence S 41° 57' E. 8.22 ch, More or less to place of beginning. Containing an area of 4.74 Acres more or less. All in Utah County, Territory of Utah.

I do hereby certify that the accompanying map is a true and correct plat of the above described lands as divided into lots, blocks, streets, alleys, and avenues.

[illegible] County Surveyor.

DEDICATION

KNOW ALL MEN BY THESE PRESENTS that The Peoples Co. OP. Institution, a Corporation doing doing business under the laws of the Territory of Utah in Lehi City, Utah, employed Eugine A. Henroid to survey and plat the piece or parcel of land described in the above certificate of Eugine A. Henroid into lots, blocks, streets, alleys, and avenues as shown on the accompanying plat and the same to be known as the Peoples Co-Op Institution, 1st. Addition, to Lehi, Utah County, Utah. Now we, Thomas R. Cutler, President, and William E. Racker, Secretary, do hereby dedicate to and for the use of the public all our right, title, and interest in and to the streets and Alleys as shown on said map and the lots are intended for sale.

The Peoples Co-operative Institution
by Thomas R. Cutler President
by William E. Racker Secy.

TERRITORY OF UTAH } S.S.
COUNTY OF UTAH }

On the 11th day of February 1894 personally appeared before me Thomas R. Cutler and William E. Racker the signers of the above instruments who duly acknowledged to me that they executed the same.

Mosiah Evans Notary Public.

My commission expires Nov. 14 1894

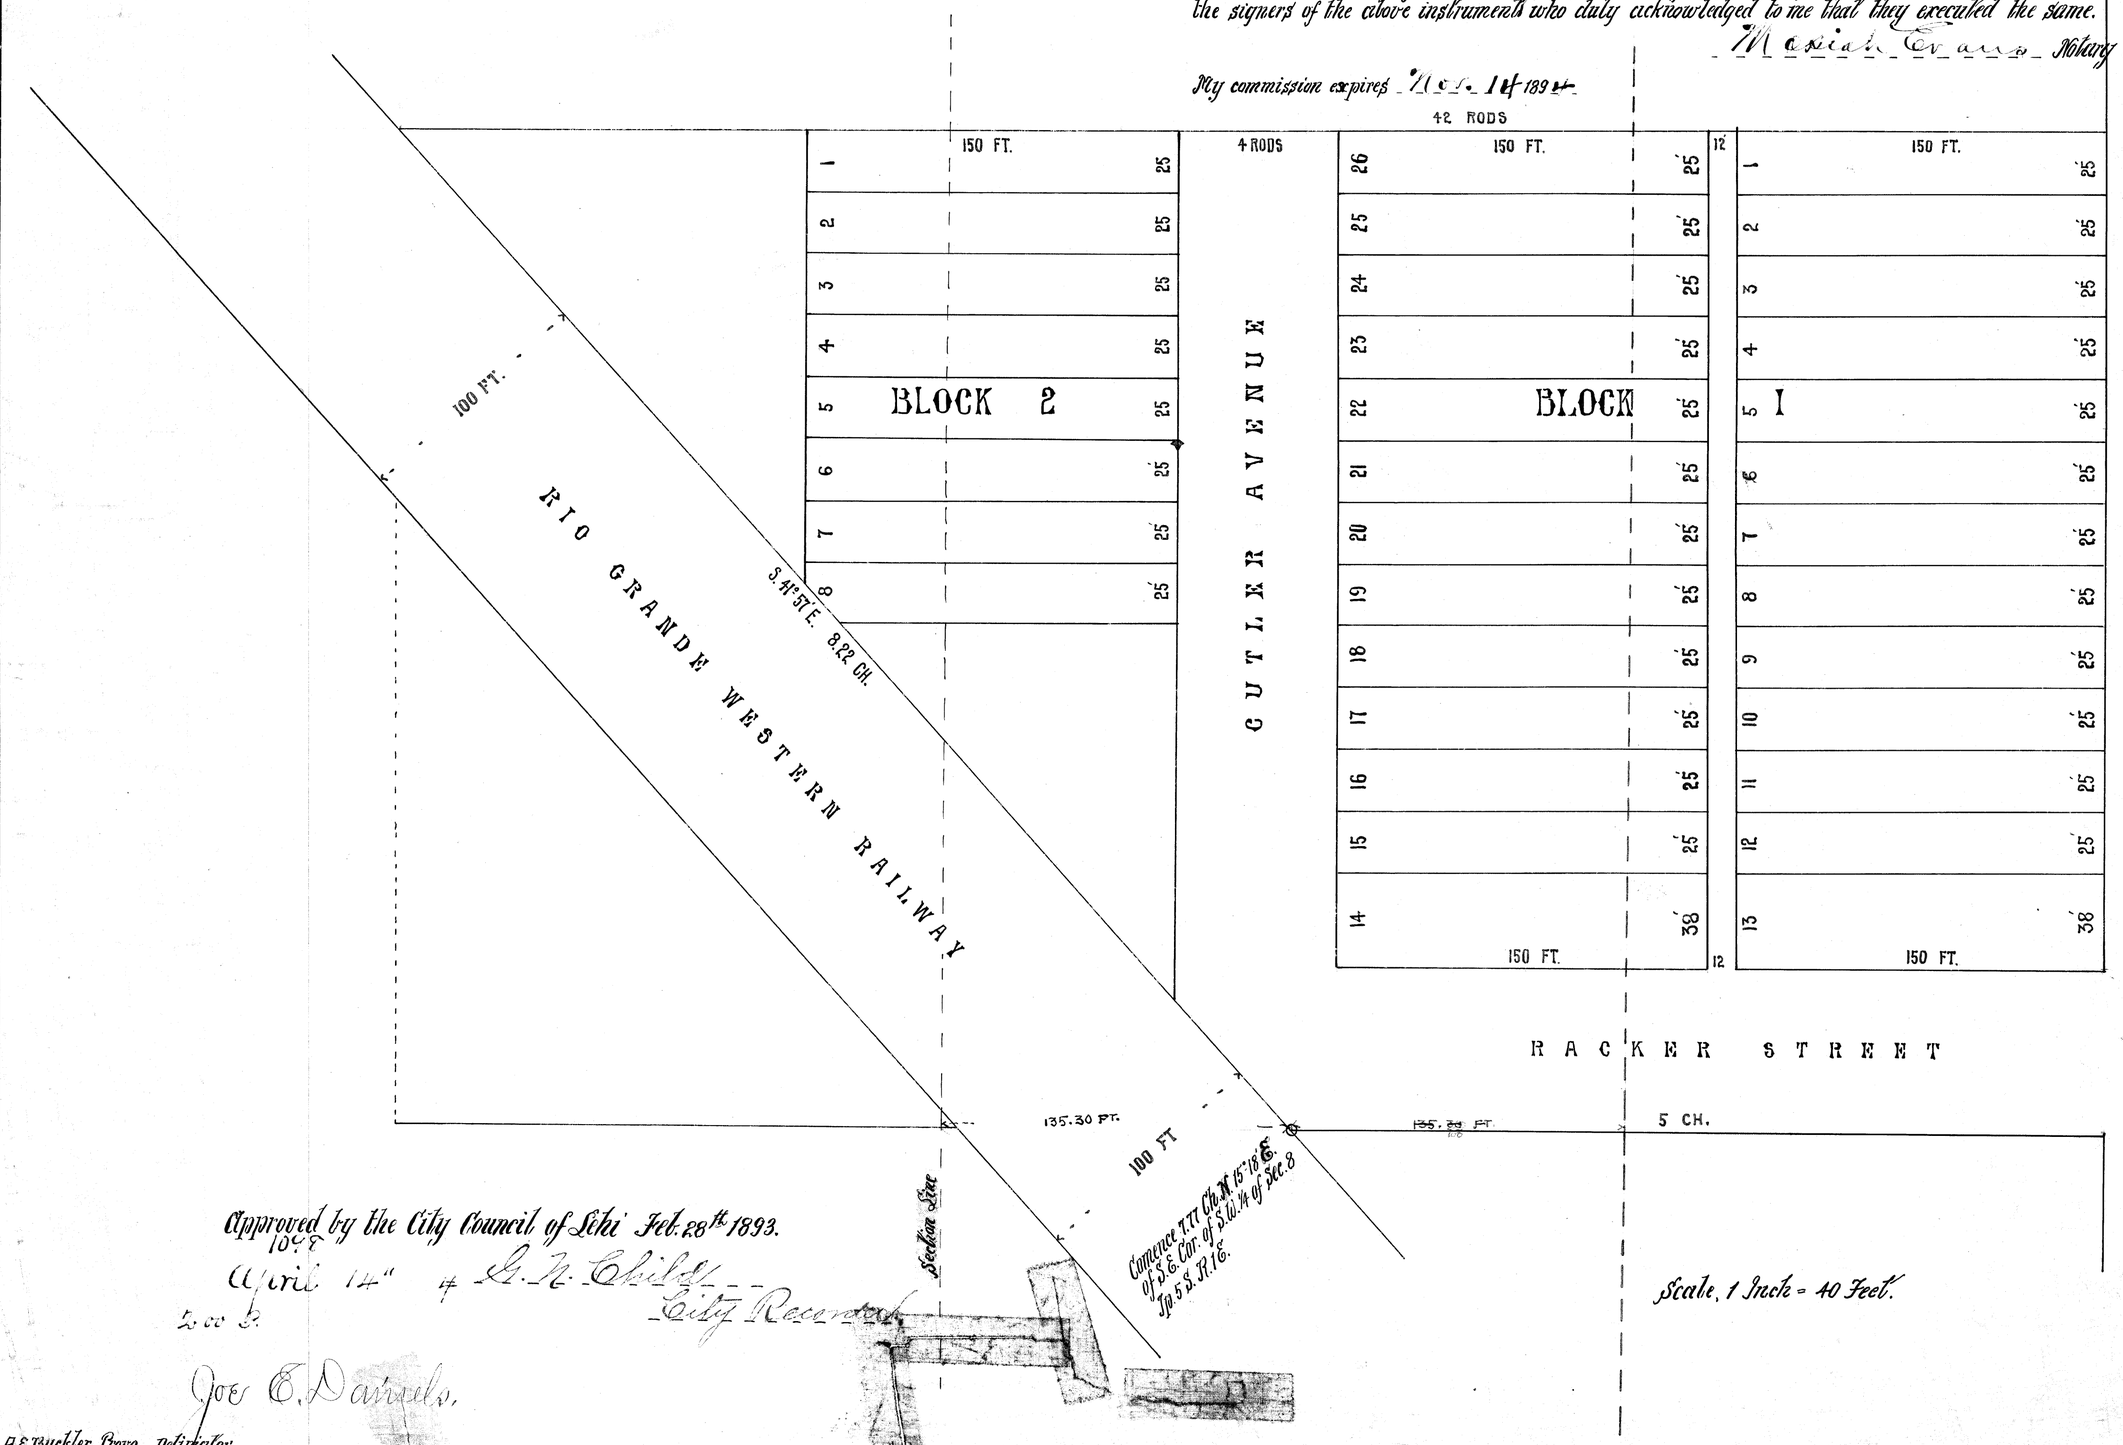

Scale, 1 Inch = 40 Feet.

Approved by the City Council of Lehi Feb. 28th 1893.

April 14" 1898 G. N. Child City Recorder

Joe E. Daniels.

A.E. Buckler. Provo. Delineator.

14