2

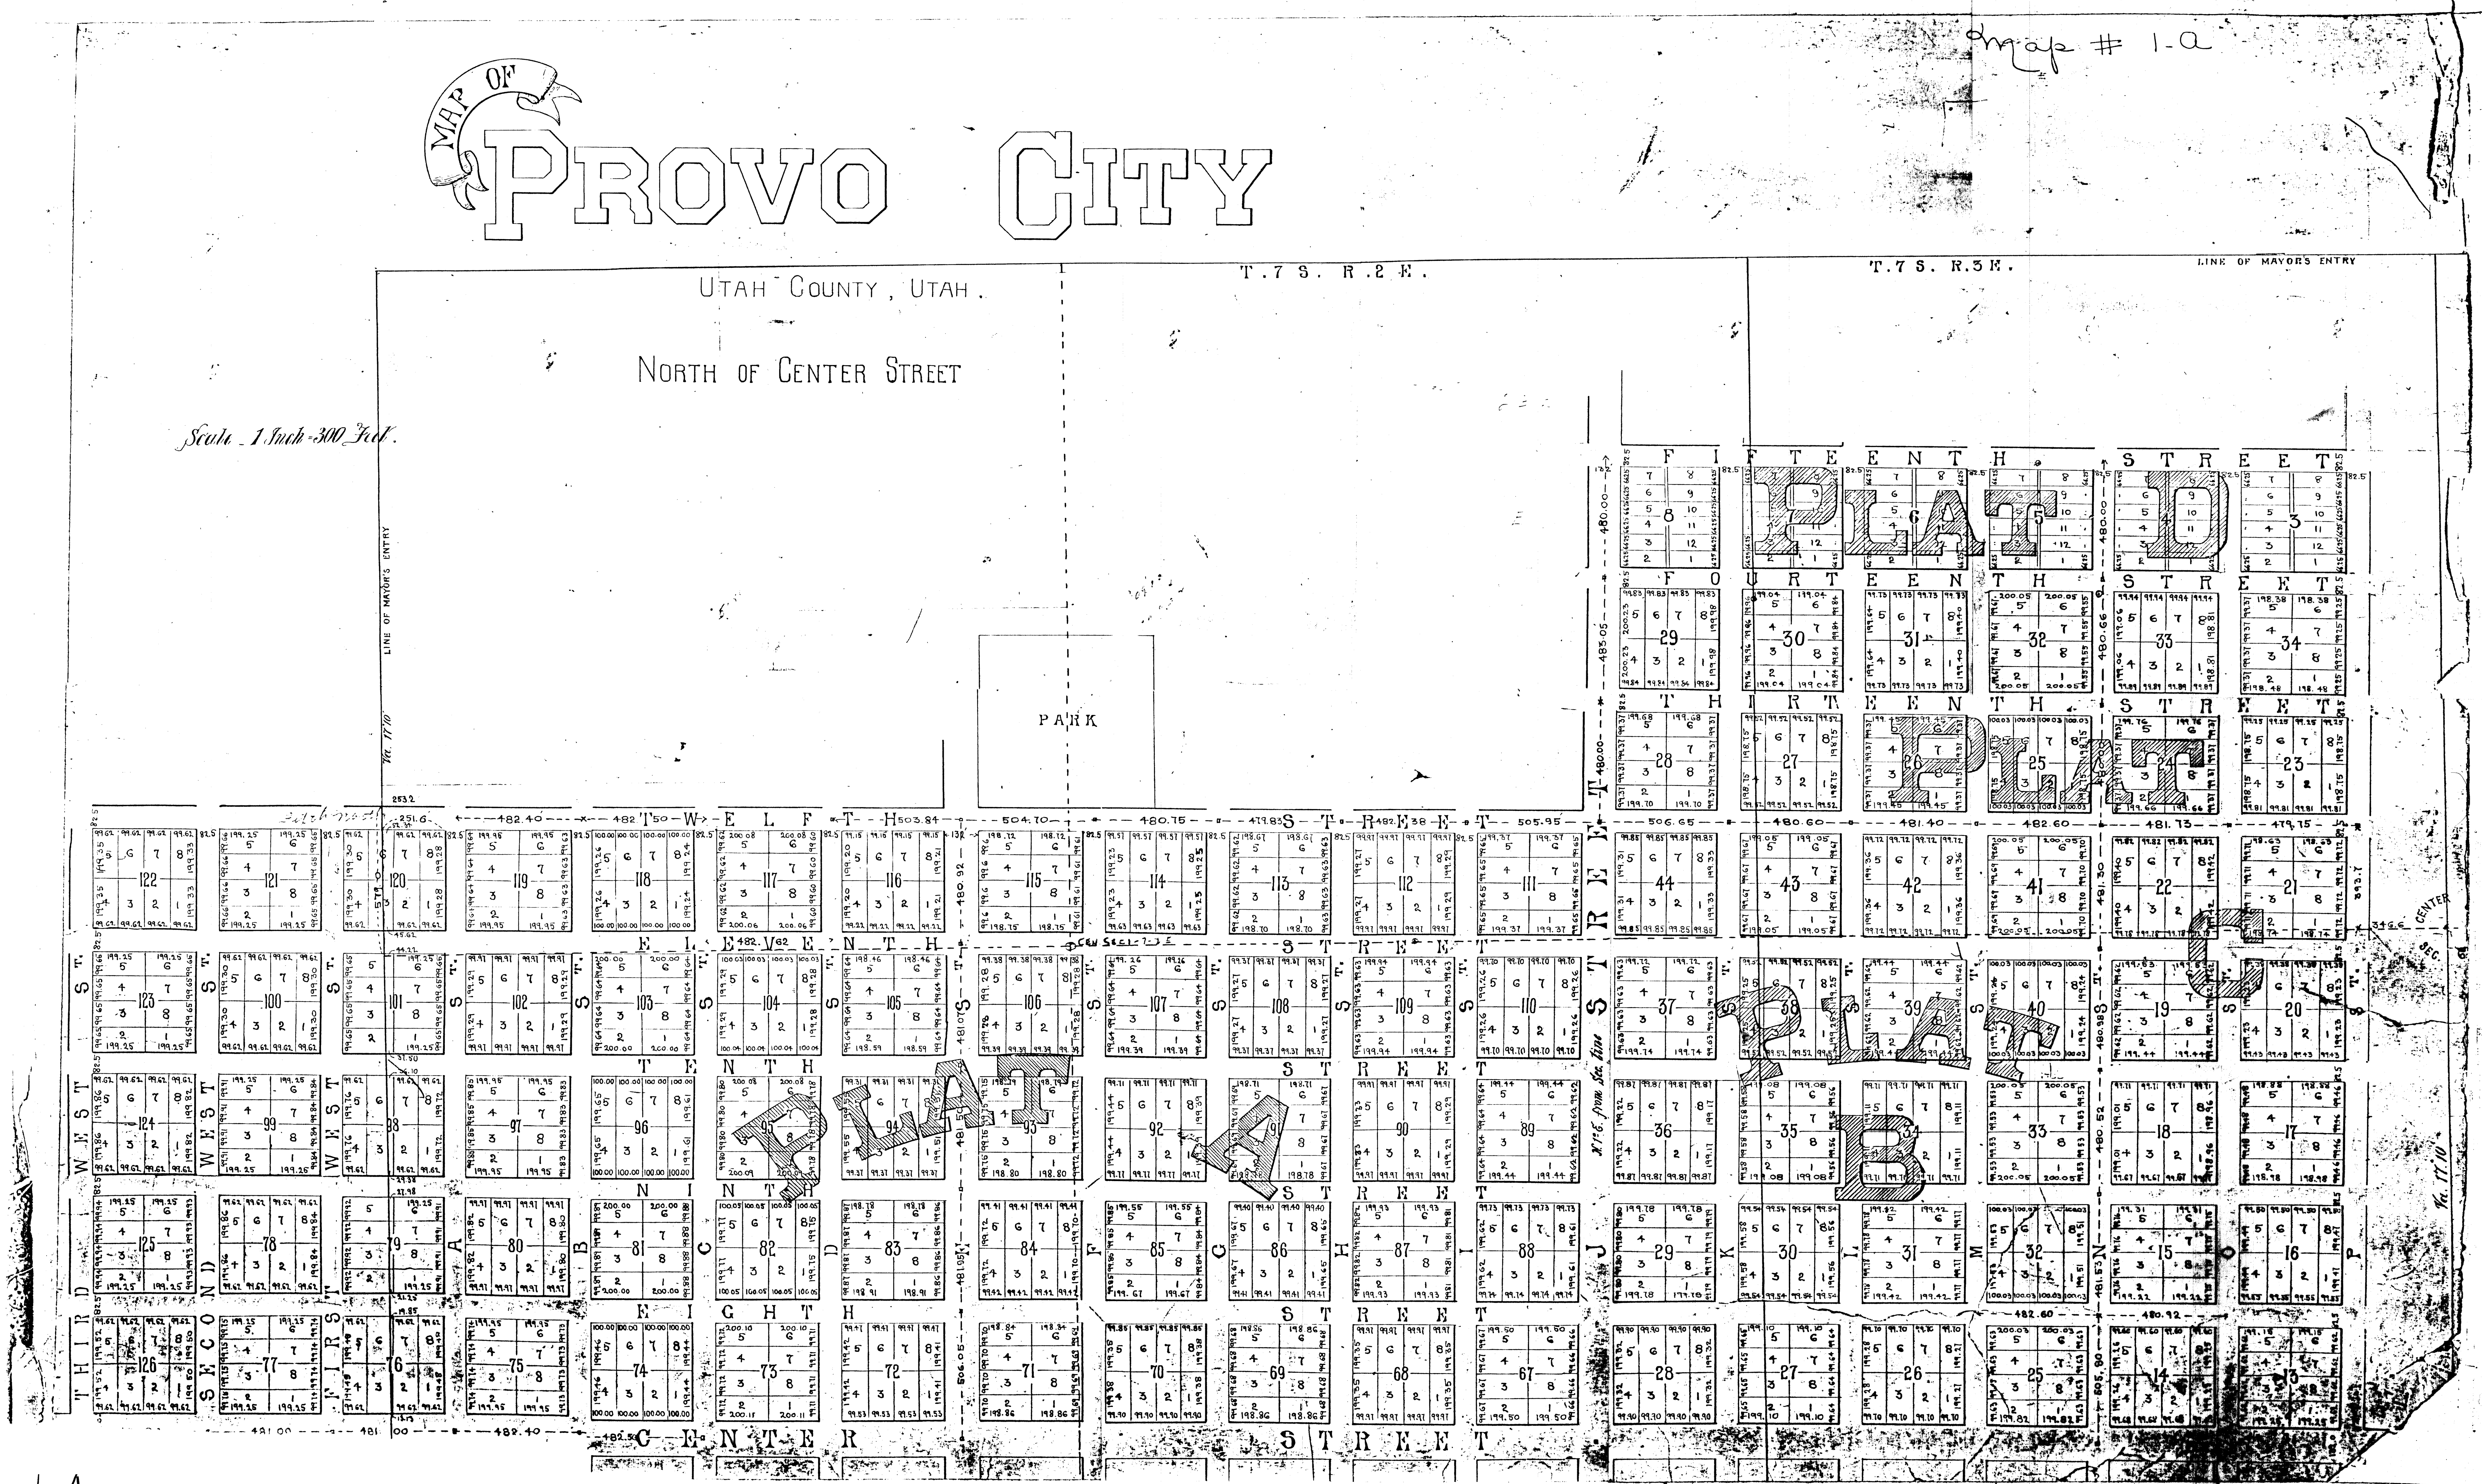

MAP OF
PROVO CITY
UTAH COUNTY, UTAH.
NORTH OF CENTER STREET
Scale 1 Inch = 300 Feet.
Map # 1-a
T. 7 S. R. 2 E.
T. 7 S. R. 3 E.
LINE OF MAYOR'S ENTRY
PARK
FIFTEENTH STREET
FOURTEENTH STREET
THIRTEENTH STREET
TWELFTH STREET
ELEVENTH STREET
TENTH STREET
NINTH STREET
EIGHTH STREET
CENTER STREET
THIRD WEST ST.
SECOND WEST ST.
FIRST WEST ST.
A ST.
B ST.
C ST.
D ST.
F ST.
G ST.
H ST.
I ST.
J STREET
K ST.
L ST.
M ST.
N ST.
O ST.
P ST.
PLAT A
PLAT B
PLAT C
PLAT D
CENTER SEC.
CEN. SEC. 1-7-3 E
Va. 17.10

1-A