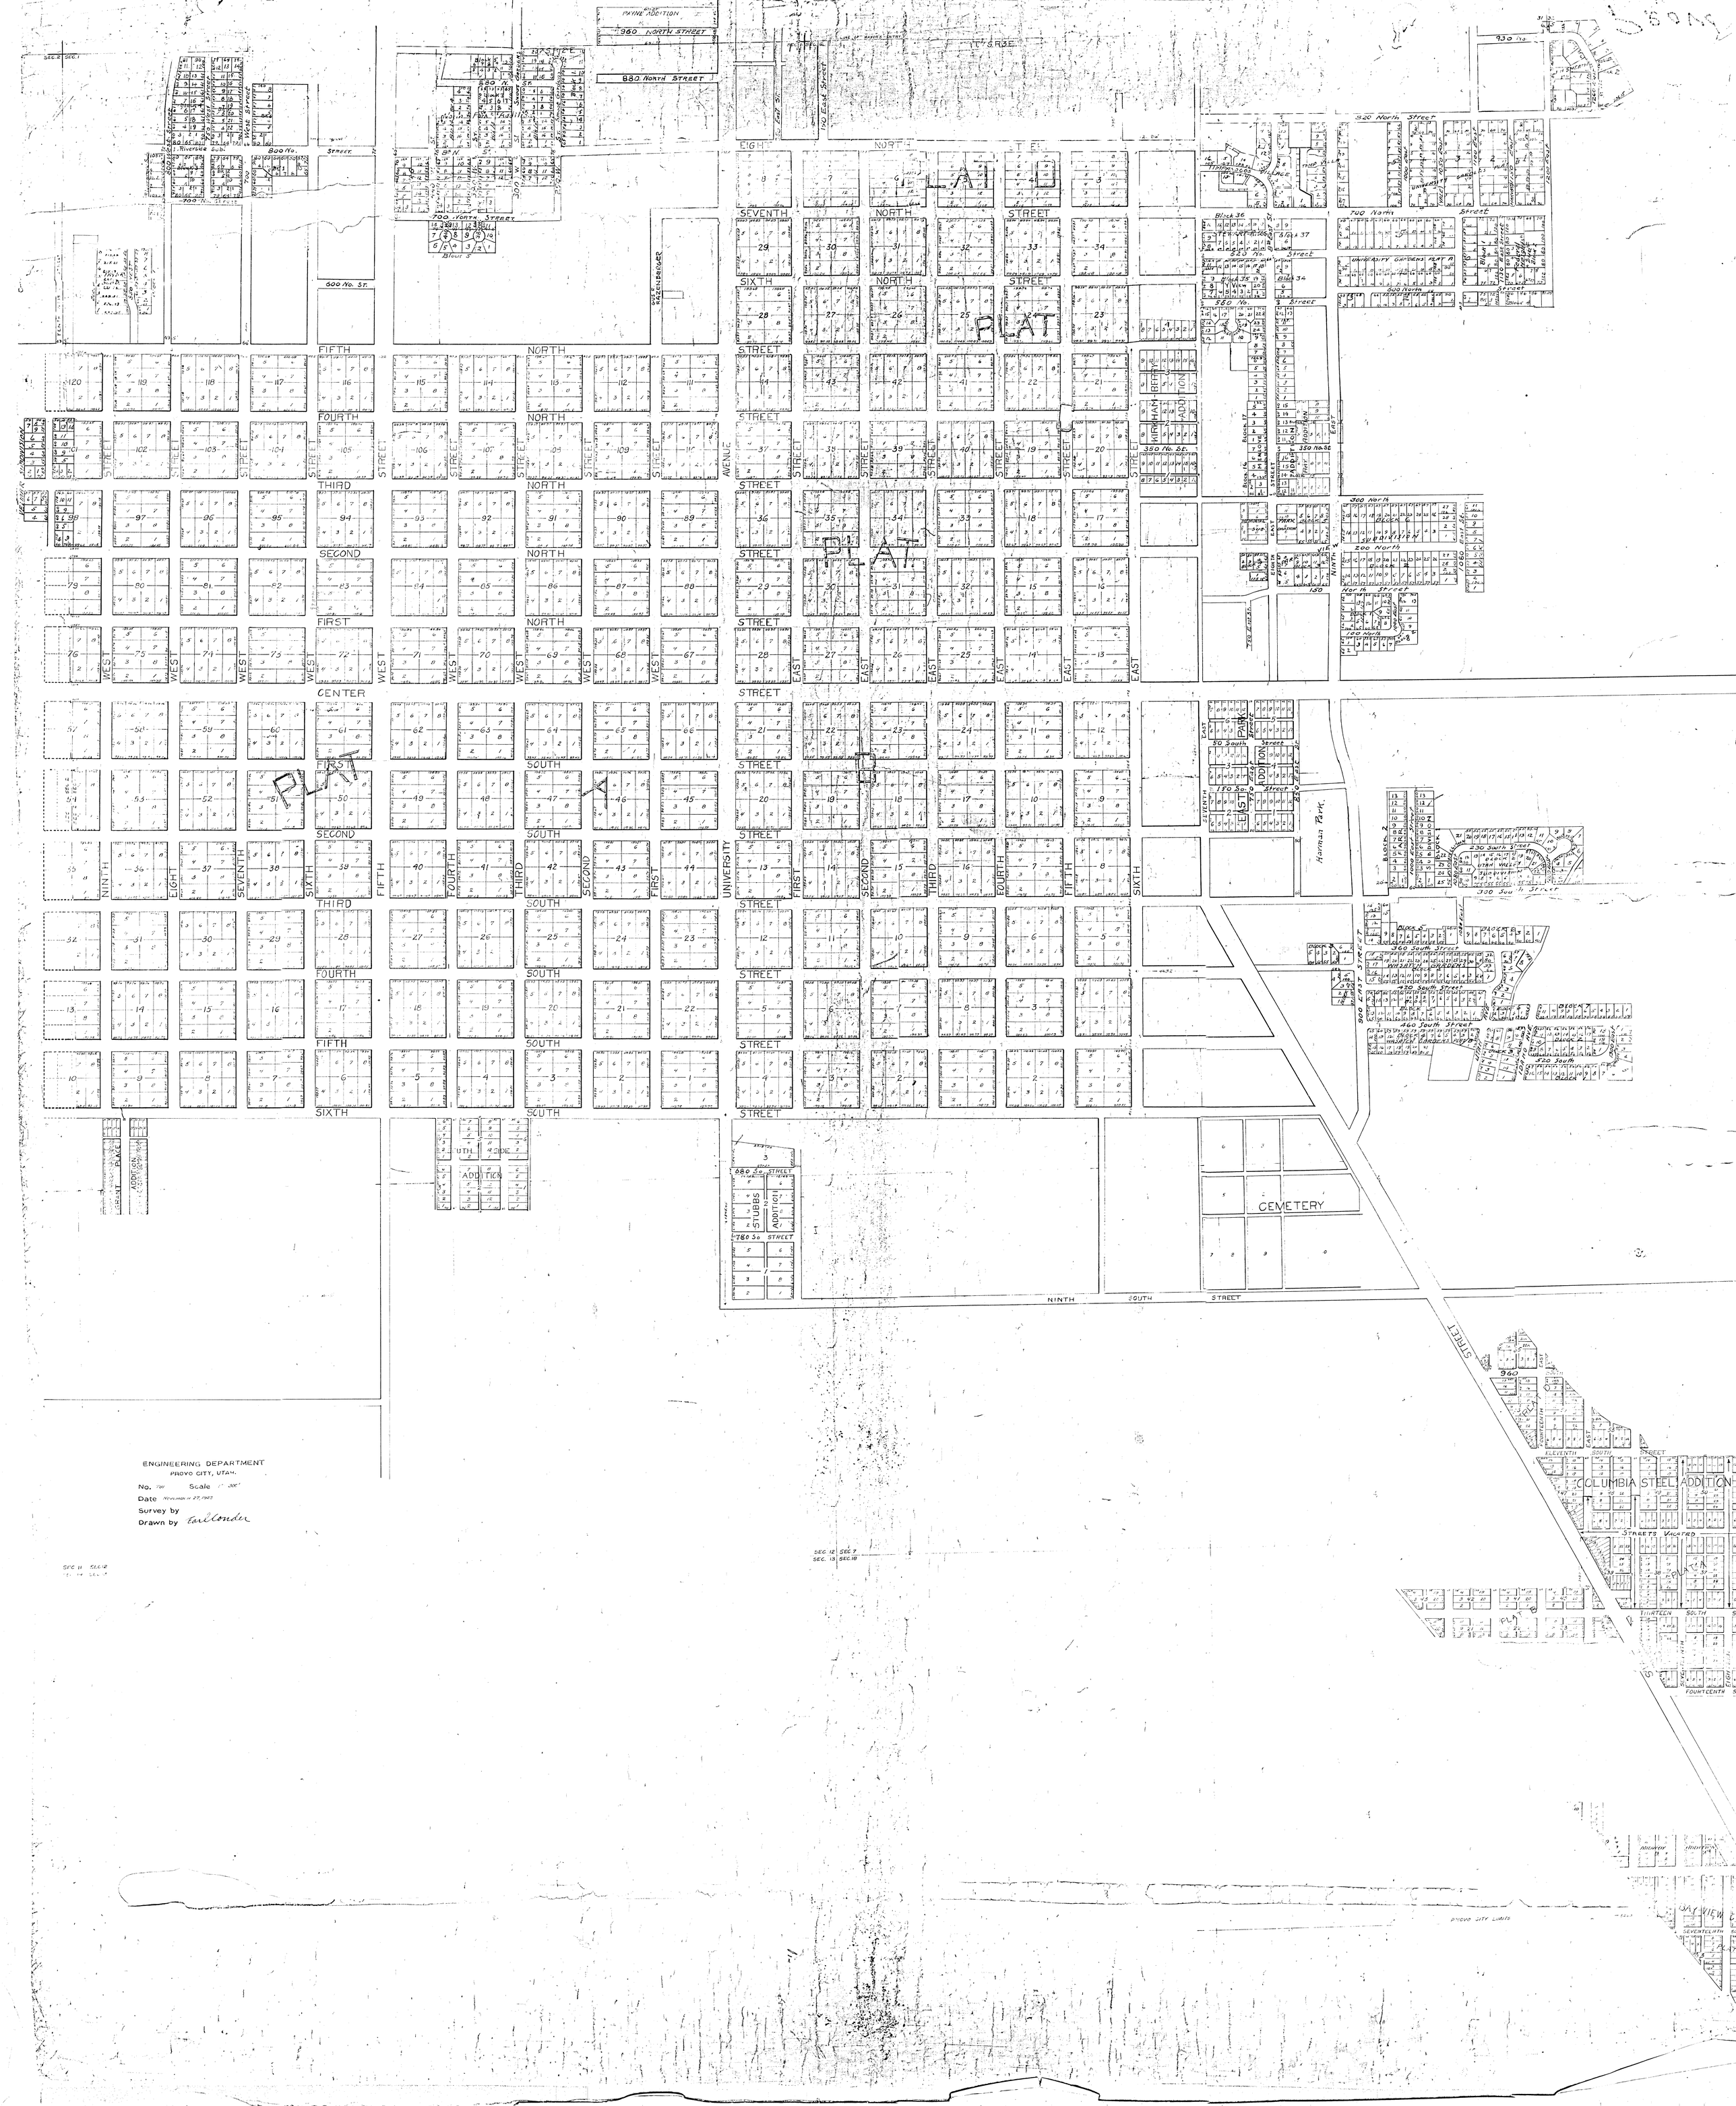
ENGINEERING DEPARTMENT
PROVO CITY, UTAH.
No. 791 Scale 1" = 300'
Date November 27, 1923
Survey by
Drawn by Earl Conder
FIRST NORTH STREET
SECOND NORTH STREET
THIRD NORTH STREET
FOURTH NORTH STREET
FIFTH NORTH STREET
SIXTH NORTH STREET
SEVENTH NORTH STREET
EIGHTH NORTH STREET
CENTER STREET
FIRST SOUTH STREET
SECOND SOUTH STREET
THIRD SOUTH STREET
FOURTH SOUTH STREET
FIFTH SOUTH STREET
SIXTH SOUTH STREET
NINTH SOUTH STREET
UNIVERSITY AVENUE
WEST
EAST
PAYNE ADDITION
950 NORTH STREET
880 NORTH STREET
600 No. ST.
700 NORTH STREET
520 North Street
700 North Street
300 North Street
200 North Street
100 North Street
350 No. St.
PARK ADDITION
KIRKHAM ADDITION
Harman Park
CEMETERY
STUBBS ADDITION
680 So. STREET
780 So. STREET
230 South Street
300 South Street
360 South Street
420 South Street
460 South Street
520 South
900 EAST STREET
COLUMBIA STEEL ADDITION
STREETS VACATED
ELEVENTH SOUTH STREET
THIRTEENTH SOUTH
FOURTEENTH
SEVENTEENTH
PROVO CITY LIMITS
SEC. 12 SEC. 7
SEC. 13 SEC. 18